This drawing is the copyright of Apex Wiring Solutions and must not be copied or reproduced in part or in whole without their permission.

COMPUTER AIDED DRAWING - AVOID MANUAL MODIFICATION

This drawing must not be scaled.
All dimensions to be checked on site.

Reference Drawings

Drawing No.	Title

Notes:

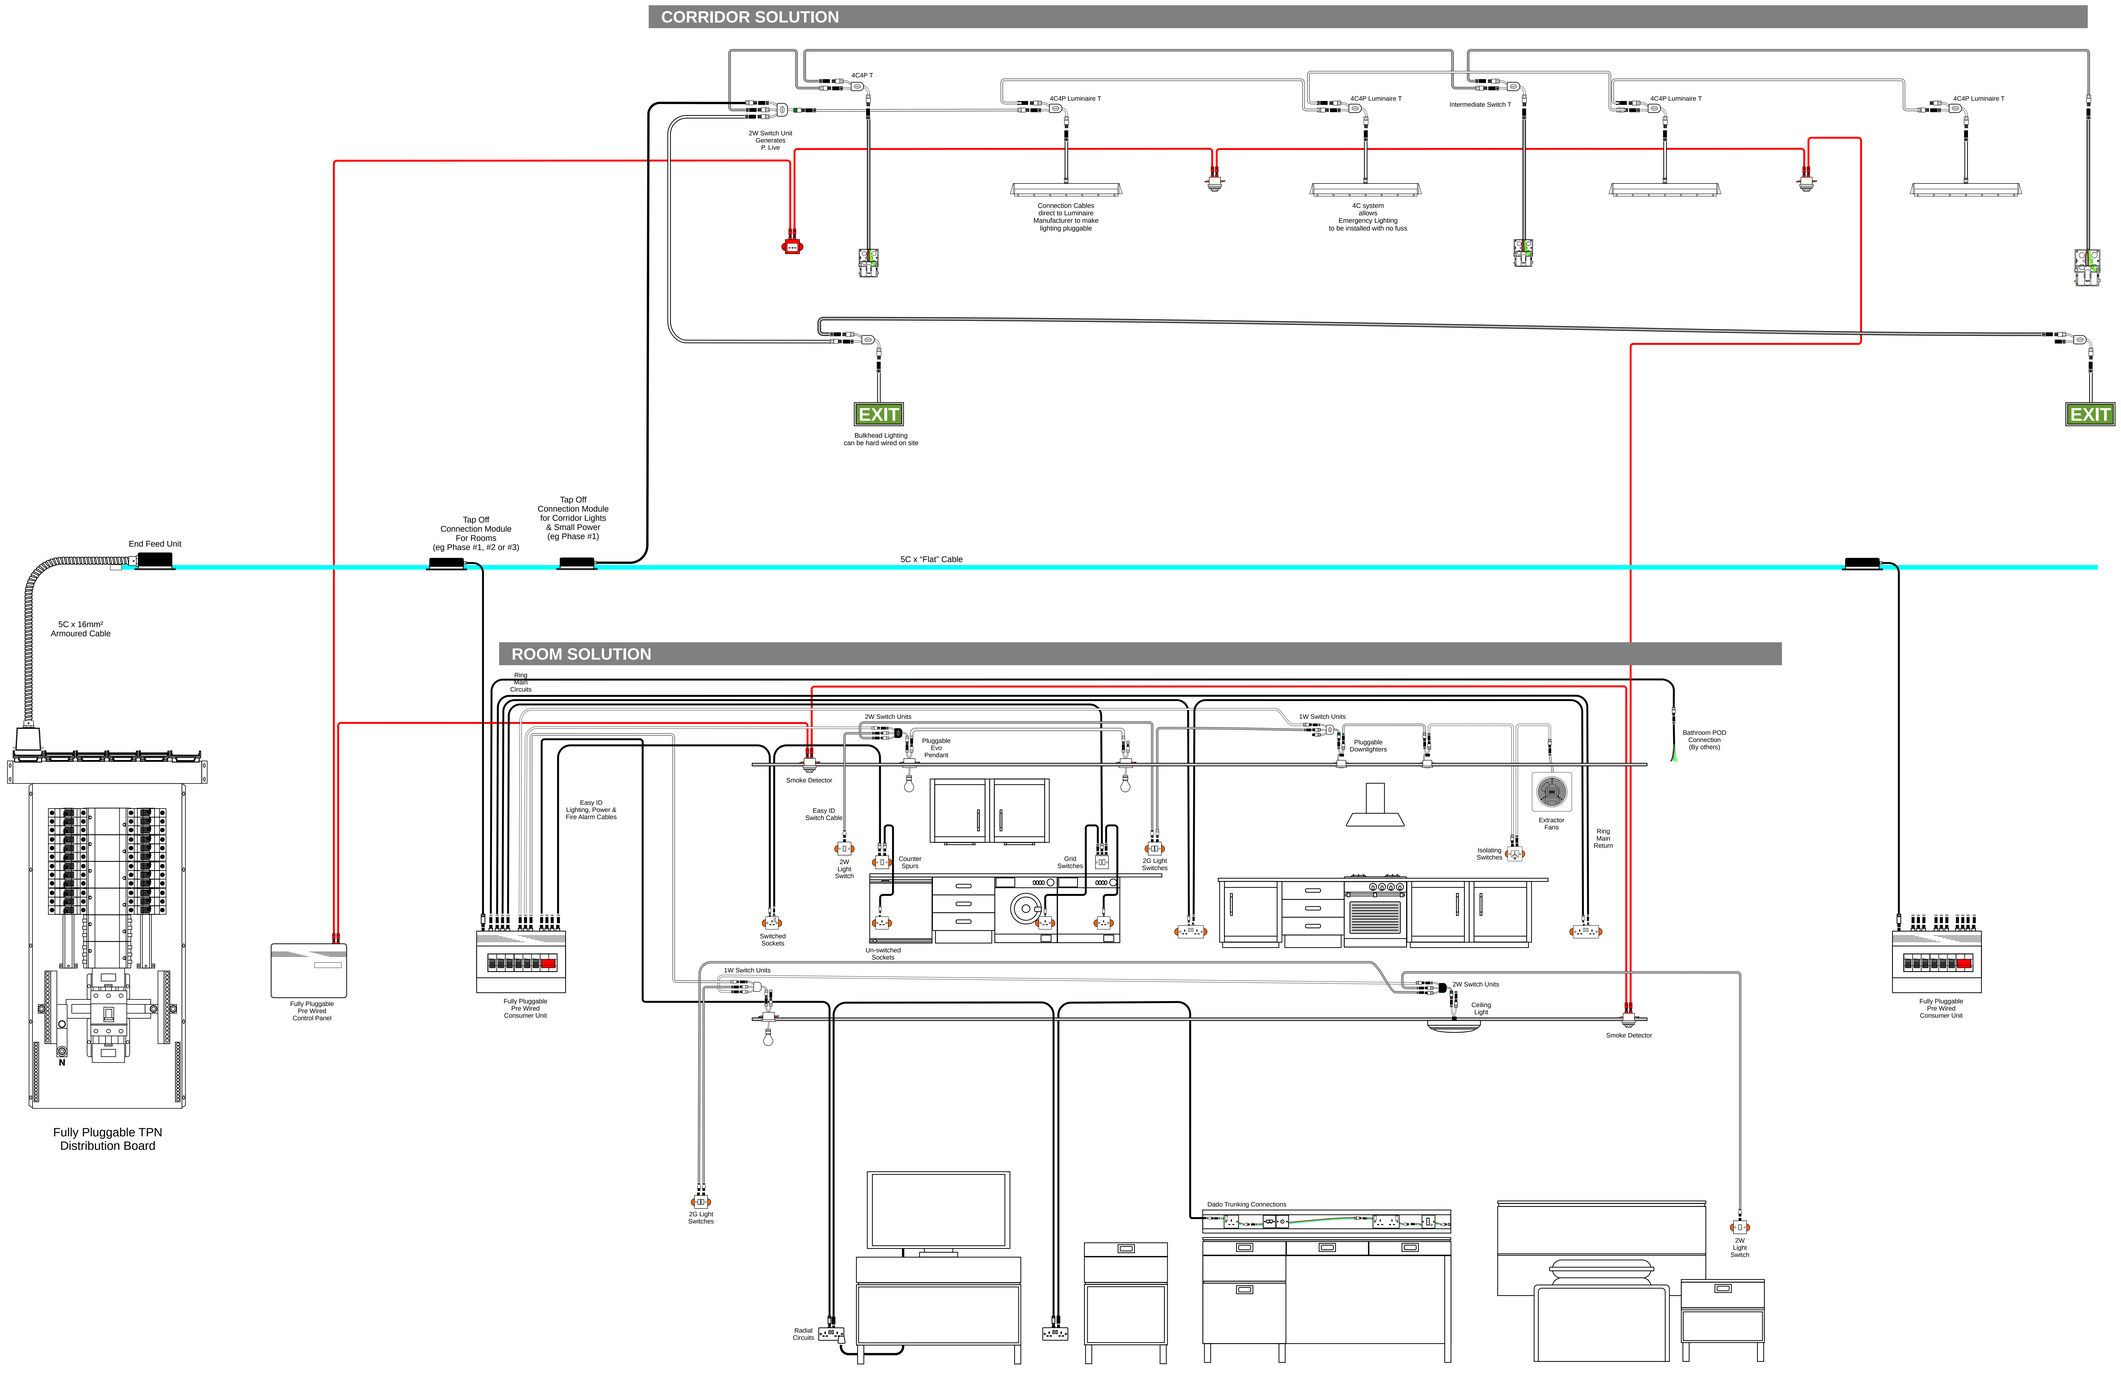

Rev.	Date	Revision	Drn.	Chk
P01	xx.xx.xx	PRELIMINARY ISSUE	xx	xx

Key Plan:

Status:
FOR INFORMATION

Project:
EXAMPLE SCHEMATICS

Drawing Title:
Evo - Volumetric Room and Corridor Example

Architect:

Consulting Engineer:

Apex Wiring Solutions
St Johns Road
Meadowfield ind Est
Durham
DH7 8RJ

Tel: +44 (0)191 3787900 Fax: +44 (0)191 3787909
www.apexwiringsolutions.co.uk

CAD File Name:		Drawn:	DG
Department:		Date:	5th June 2009
Project:	Examples	Checked:	
Scale:	Do Not Scale	Date:	
Original Drawing Size A0		Appr'd:	

Drawing Number: APX_SH_XXXX_XXXX

Rev: P01